
Autodesk


喜 汇 铝 业 XI HUI ALUMINIUM	Customer Comfirm客户确认	
	Machine No. 机器型号	
	Mold Size 模具尺寸	Ø mm

Unspec thickness.壁厚	1.0 mm
Unspec Corners R角	R0.3
Alloy&Temper 材质硬度	6063-T5
Standard标准	high precision

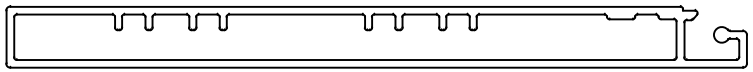

1 : 1

draw according to sample

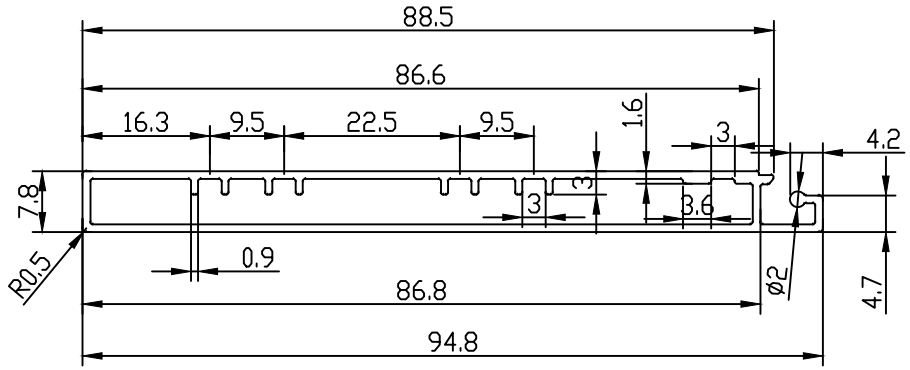

未注公差按GB5237.1-2008标准执行
Unlees specified will be implemented according to standard GB5237.1-2008

Size	tolerance
≤1.00 0.10	
>1.00～2.00	0.12
>2.00～3.00	0.14
>3.00～4.00	0.16
>4.00～6.00	0.18
>6.00～12.00	0.20
>12.00～19.00	0.23
>19.00～25.00	0.25
>25.00～38.00	0.30
>38.00～50.00	0.36
>50.00～100.00	0.61
>100.00～150.00	0.86
>150.00～200.00	1.12
>200.00～250.00	1.37

Notice: If there are matching accessories , please provide them in time before opening the mold. If the assembly problem occurs due to the customer's failure to provide the supporting parts in time , customer will be responsible for it .

Perimeter周长	221 mm
Sectional Area 截面积	220.81 mm^2
Theor.Weight 理论米重	0.603 kg/m
Circumcircle 外圆尺寸	Ø mm

喜 汇 铝 业
XI HUI ALUMINIUM
ADD:R305A,HUIJIA BUILDING,DALI,FOSHAN,CHINA
TEL:86-0757-85562199 EMAIL:sale@xhalufactory.com

Dwg No.型号	R056
Date日期:	2022.9.15
Scale比例	1 : 1
Customer客户	

Autodesk
Autodesk
Autodesk